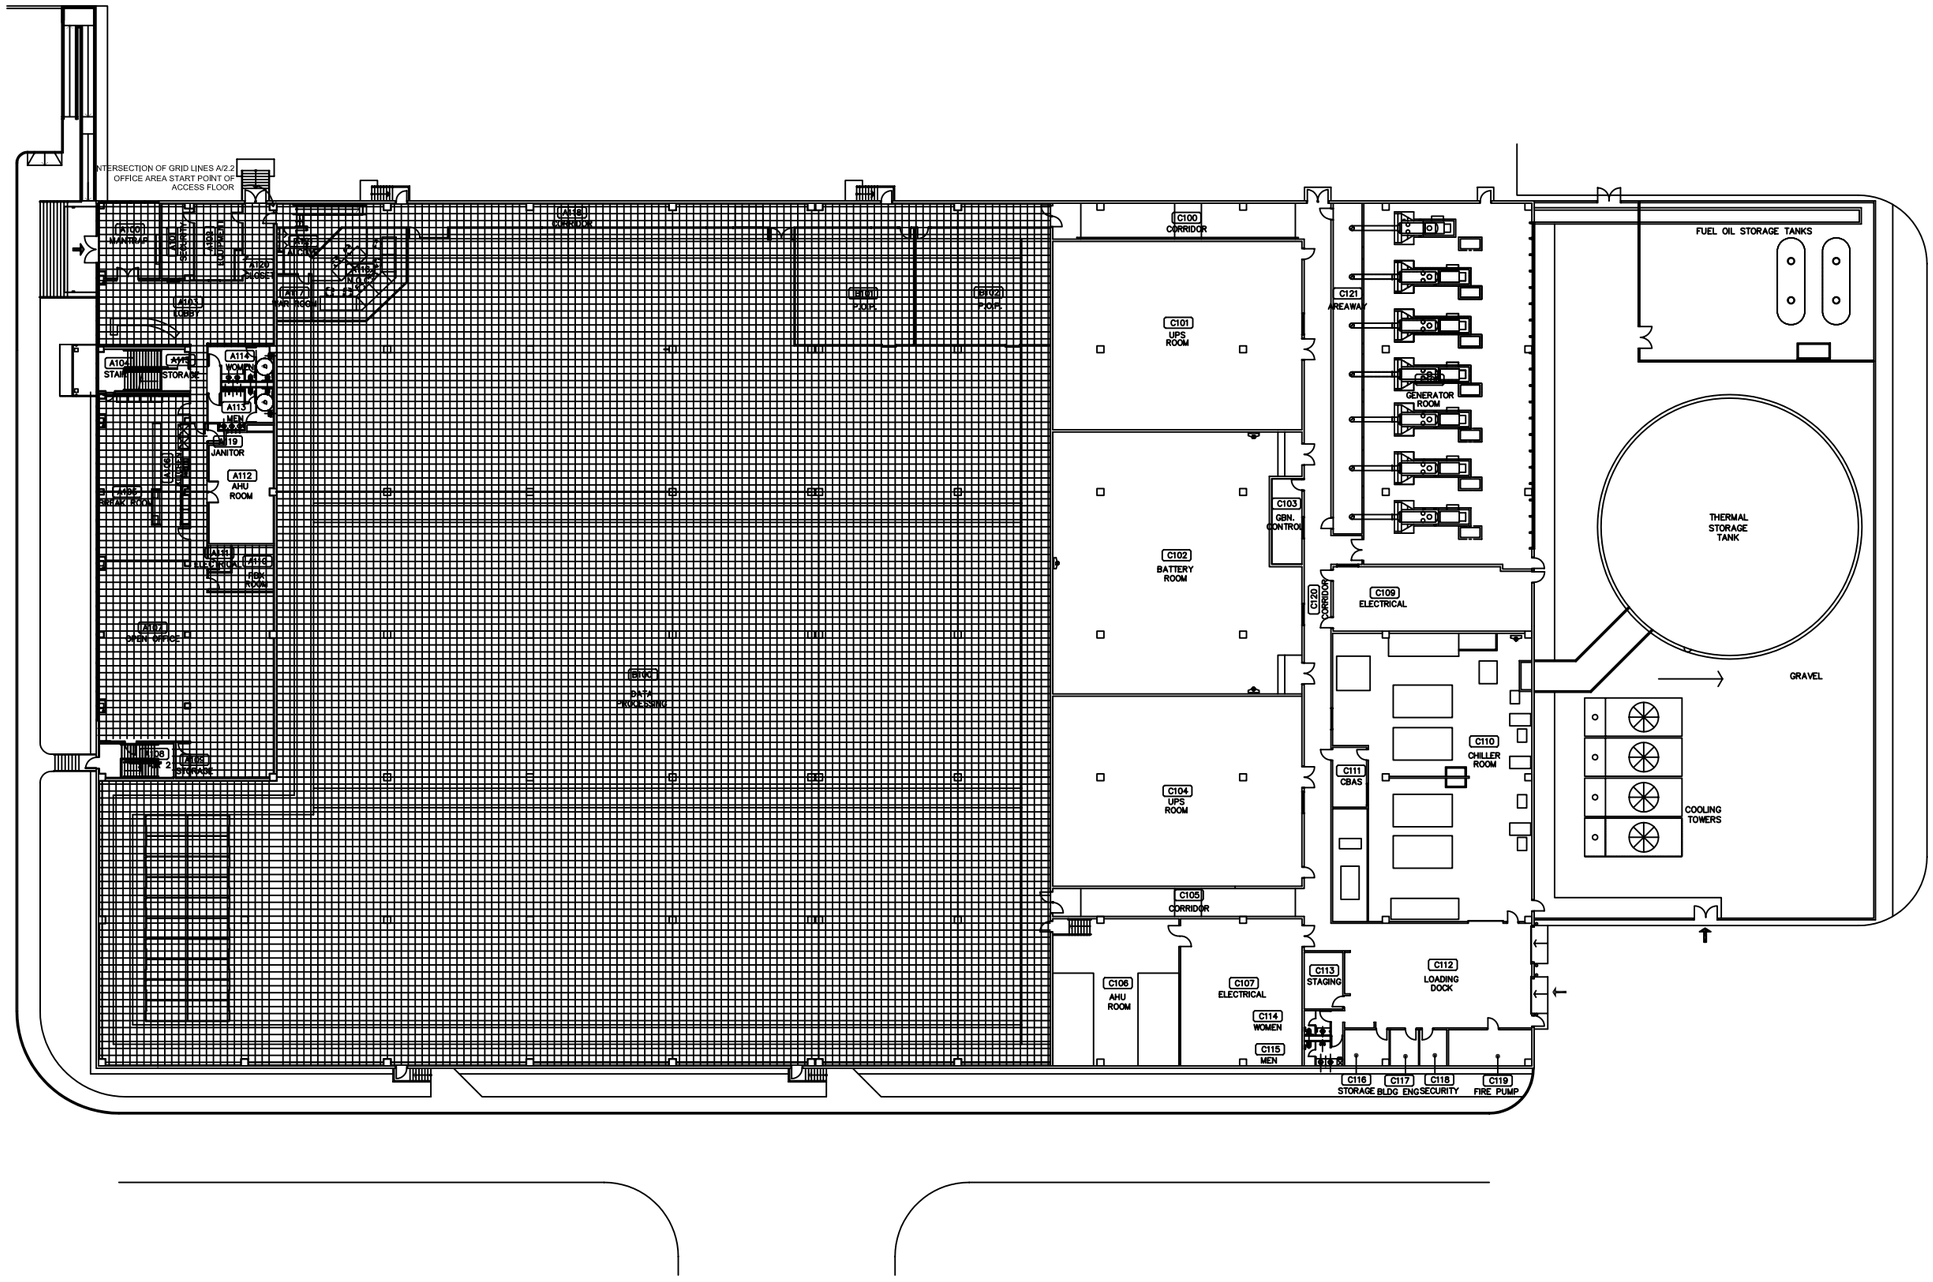
INTERSECTION OF GRID LINES A/2.2
OFFICE AREA START POINT OF
ACCESS FLOOR
A100
MANTRAP
A101
SECURITY
A102
LOCKER
A103
LOBBY
A104
STAIR
A105
STORAGE
A106
BREAK ROOM
A107
OPEN OFFICE
A108
STORAGE
A109
STORAGE
A110
ELECTRICAL
A111
FBK ROOM
A112
AHU ROOM
A113
MEN
A114
WOMEN
A115
JANITOR
A116
CORRIDOR
A117
MAIN ROOM
A118
CORRIDOR
B101
P.O.P.
B102
P.O.P.
B103
DATA PROCESSING
C100
CORRIDOR
C101
UPS ROOM
C102
BATTERY ROOM
C103
GBN. CONTROL
C104
UPS ROOM
C105
CORRIDOR
C106
AHU ROOM
C107
ELECTRICAL
C108
STAGING
C109
ELECTRICAL
C110
CHILLER ROOM
C111
CBAS
C112
LOADING DOCK
C113
STAGING
C114
WOMEN
C115
MEN
C116
STORAGE
C117
BLDG ENG
C118
SECURITY
C119
FIRE PUMP
C120
CORRIDOR
C121
AREAWAY
GENERATOR ROOM
FUEL OIL STORAGE TANKS
THERMAL STORAGE TANK
GRAVEL
COOLING TOWERS